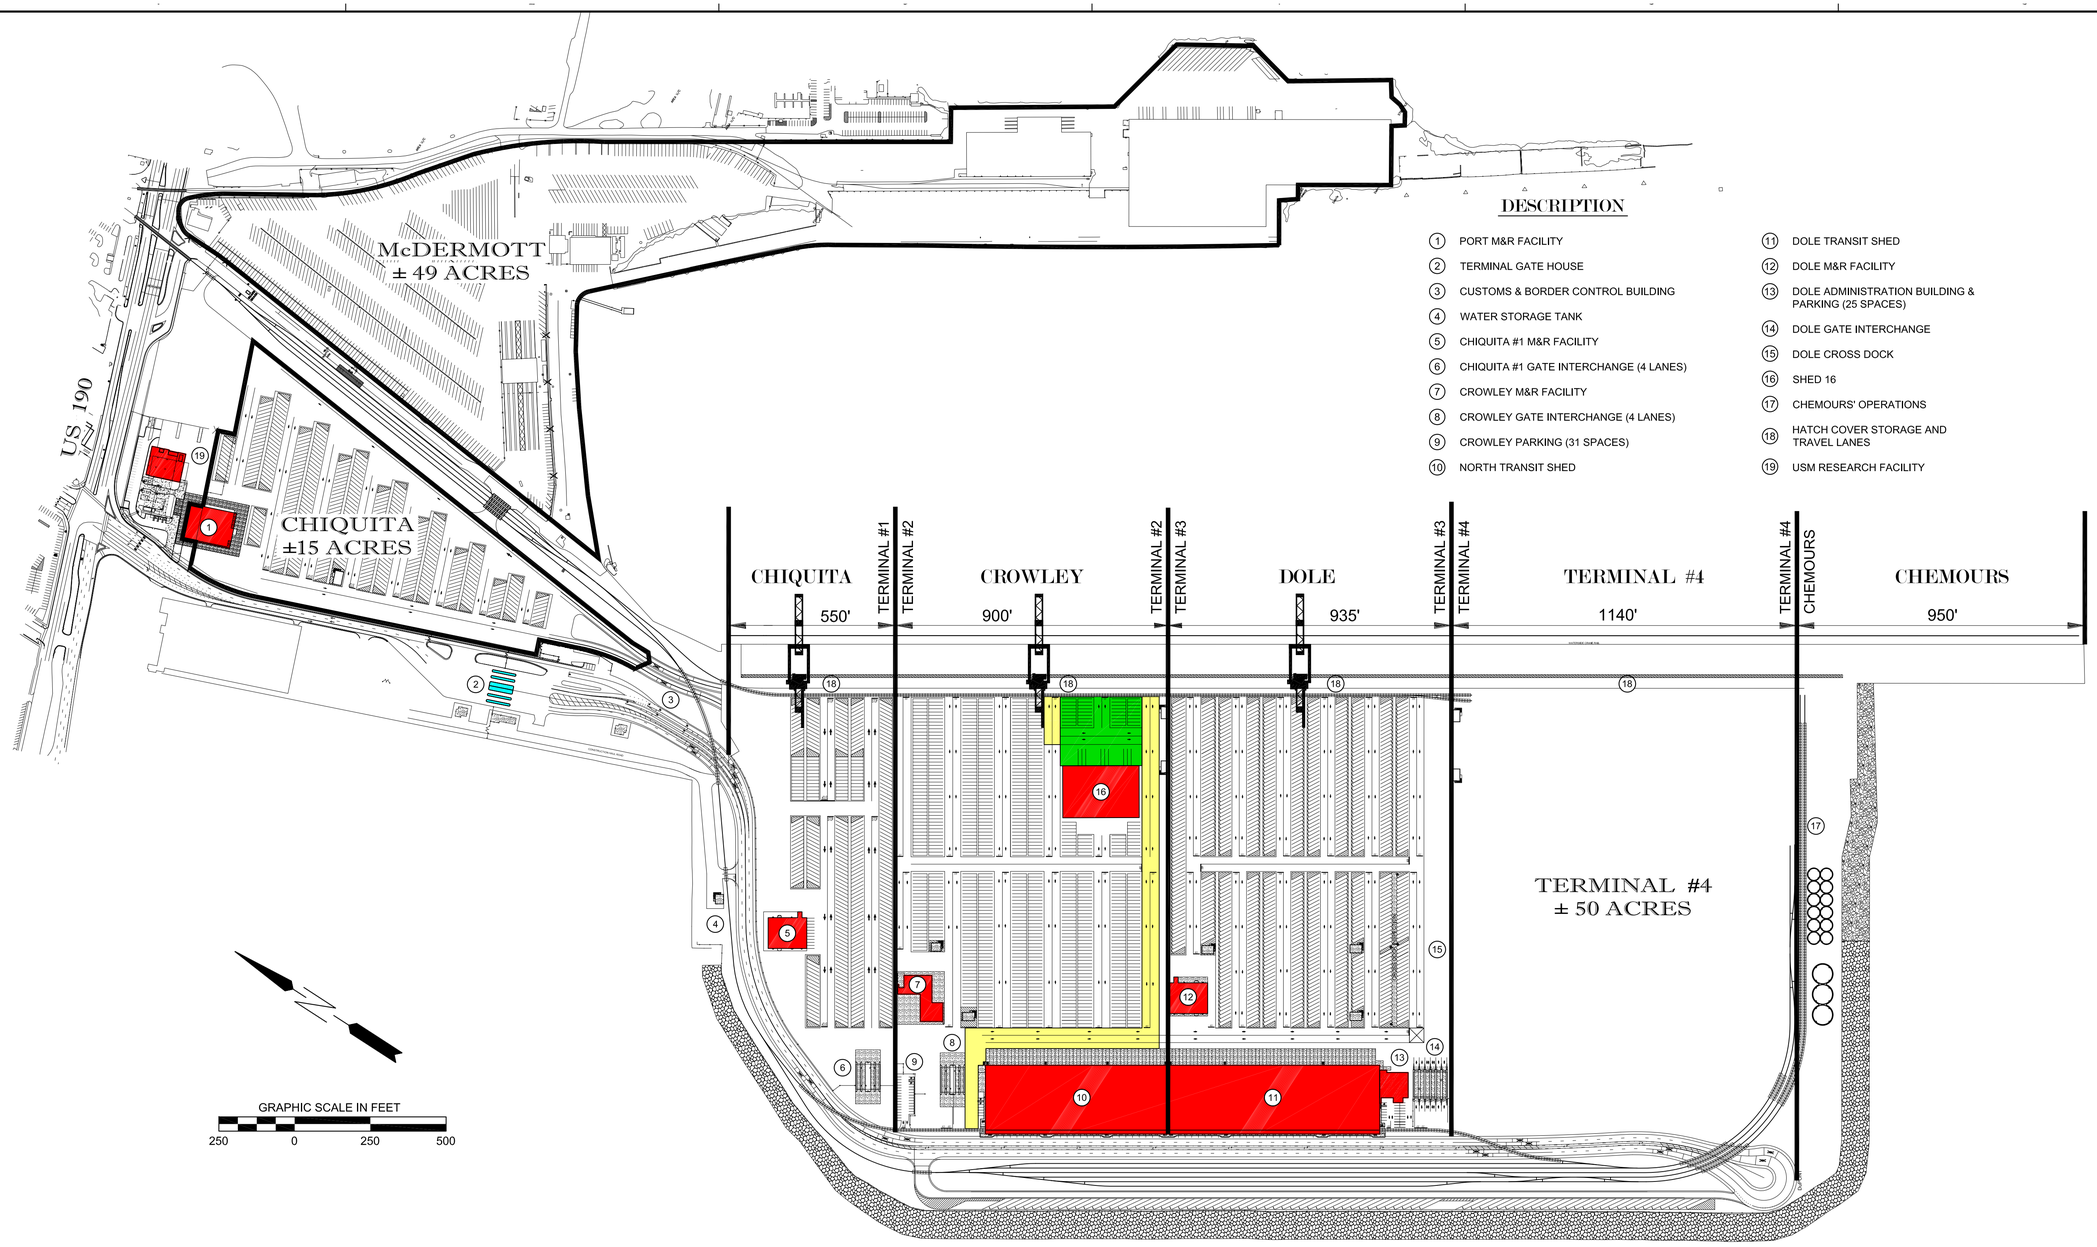

DESCRIPTION

1. PORT M&R FACILITY
2. TERMINAL GATE HOUSE
3. CUSTOMS & BORDER CONTROL BUILDING
4. WATER STORAGE TANK
5. CHIQUITA #1 M&R FACILITY
6. CHIQUITA #1 GATE INTERCHANGE (4 LANES)
7. CROWLEY M&R FACILITY
8. CROWLEY GATE INTERCHANGE (4 LANES)
9. CROWLEY PARKING (31 SPACES)
10. NORTH TRANSIT SHED
11. DOLE TRANSIT SHED
12. DOLE M&R FACILITY
13. DOLE ADMINISTRATION BUILDING & PARKING (25 SPACES)
14. DOLE GATE INTERCHANGE
15. DOLE CROSS DOCK
16. SHED 16
17. CHEMOURS' OPERATIONS
18. HATCH COVER STORAGE AND TRAVEL LANES
19. USM RESEARCH FACILITY

TERMINAL CAPACITY

TENANT	ACREAGE	REEFERS	DRY CONTAINERS	TOTAL
CHIQUITA NORTH HARBOR	±15	323	0	323
CHIQUITA WEST PIER	± 21	227	135	362
CROWLEY	±39	140	617	757
DOLE	±40	824	0	824
TERMINAL #4	±50	0	0	0
CHEMOURS	±7	0	0	0

REVISED CONCEPTUAL LAYOUT 08/05/16

SCALE: 1"=250'

- LEGEND -

- BUILDING
- CANOPY
- RAIL
- AT GRADE RAIL CROSSING
- ROADWAY
- TERMINAL PROPERTY LINE
- CHIQUITA YARD INSIDE TERMINAL 2
- CHIQUITA/ CROWLEY COMMON AREA

NO.	DATE	REVISION	BY	APVD

DSGN W.H. | DR B.R.G. | CHK W.D.L. | APVD W.D.L. | W.D.L.

NEEL-SCHAFFER, INC.

PORT OF GULFPORT RESTORATION PROGRAM
HARRISON COUNTY, MISSISSIPPI

LAND USE MAP

1"=200'

VERIFY SCALE

BAR IS ONE INCH ON ORIGINAL DRAWING.
0 1"

DATE JULY 14, 2016
PROJ
DWG
SHEET

FILENAME: $FILENAME PLOT DATE: $PLOTDATE PLOT TIME: $PLOTTIME